RESIDENCE FOR MR. JAMES DUNSMUIR.
AT HATLEY PARK. VICTORIA. B.C.
DRAWING No. 7.

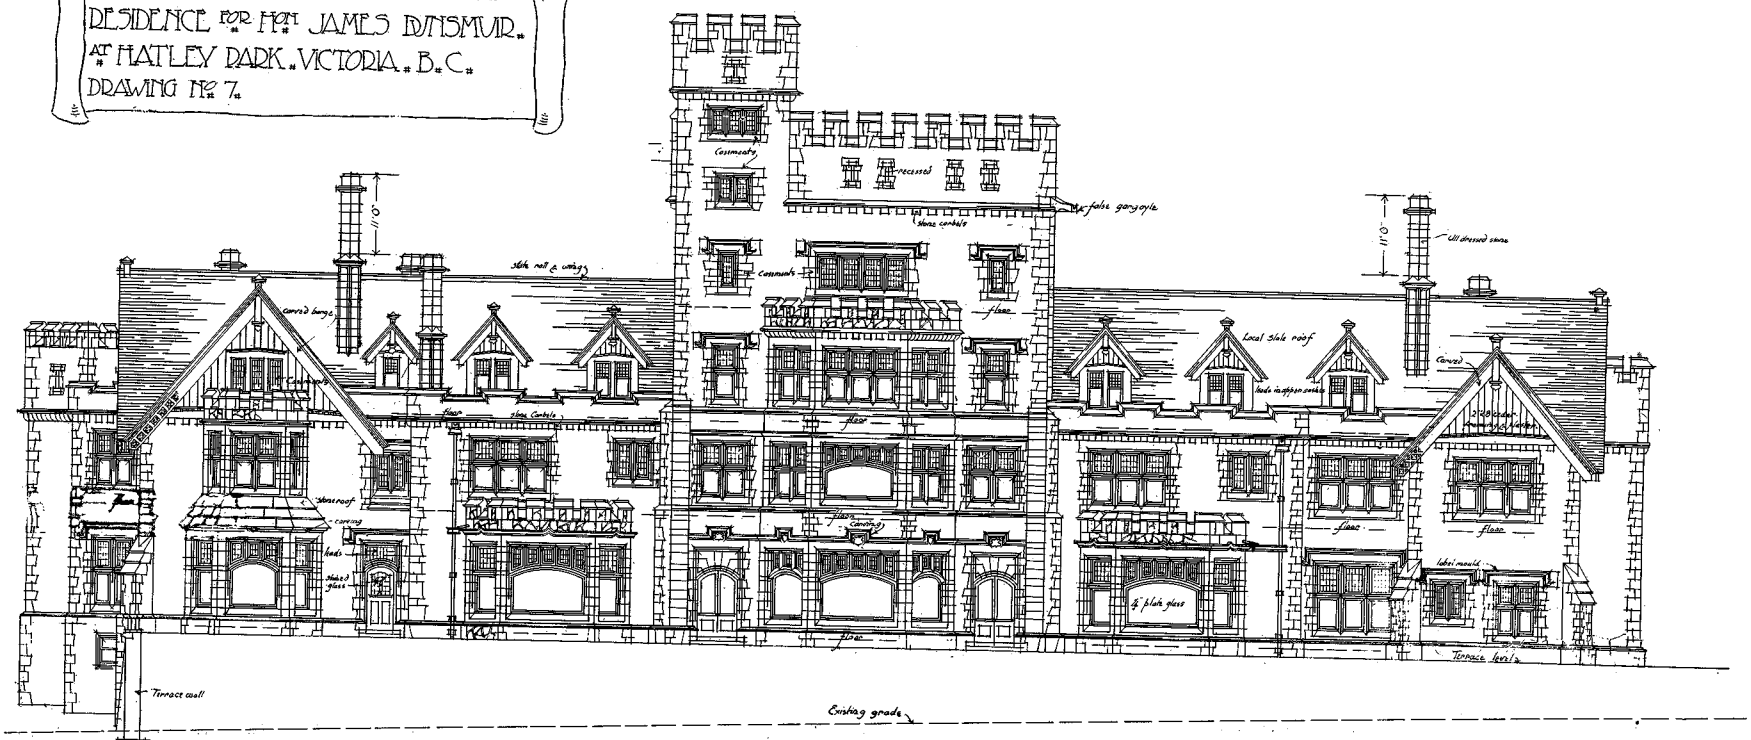

WATER FRONT.

Architect
Victoria B.C.